Bell Settlement Fencing

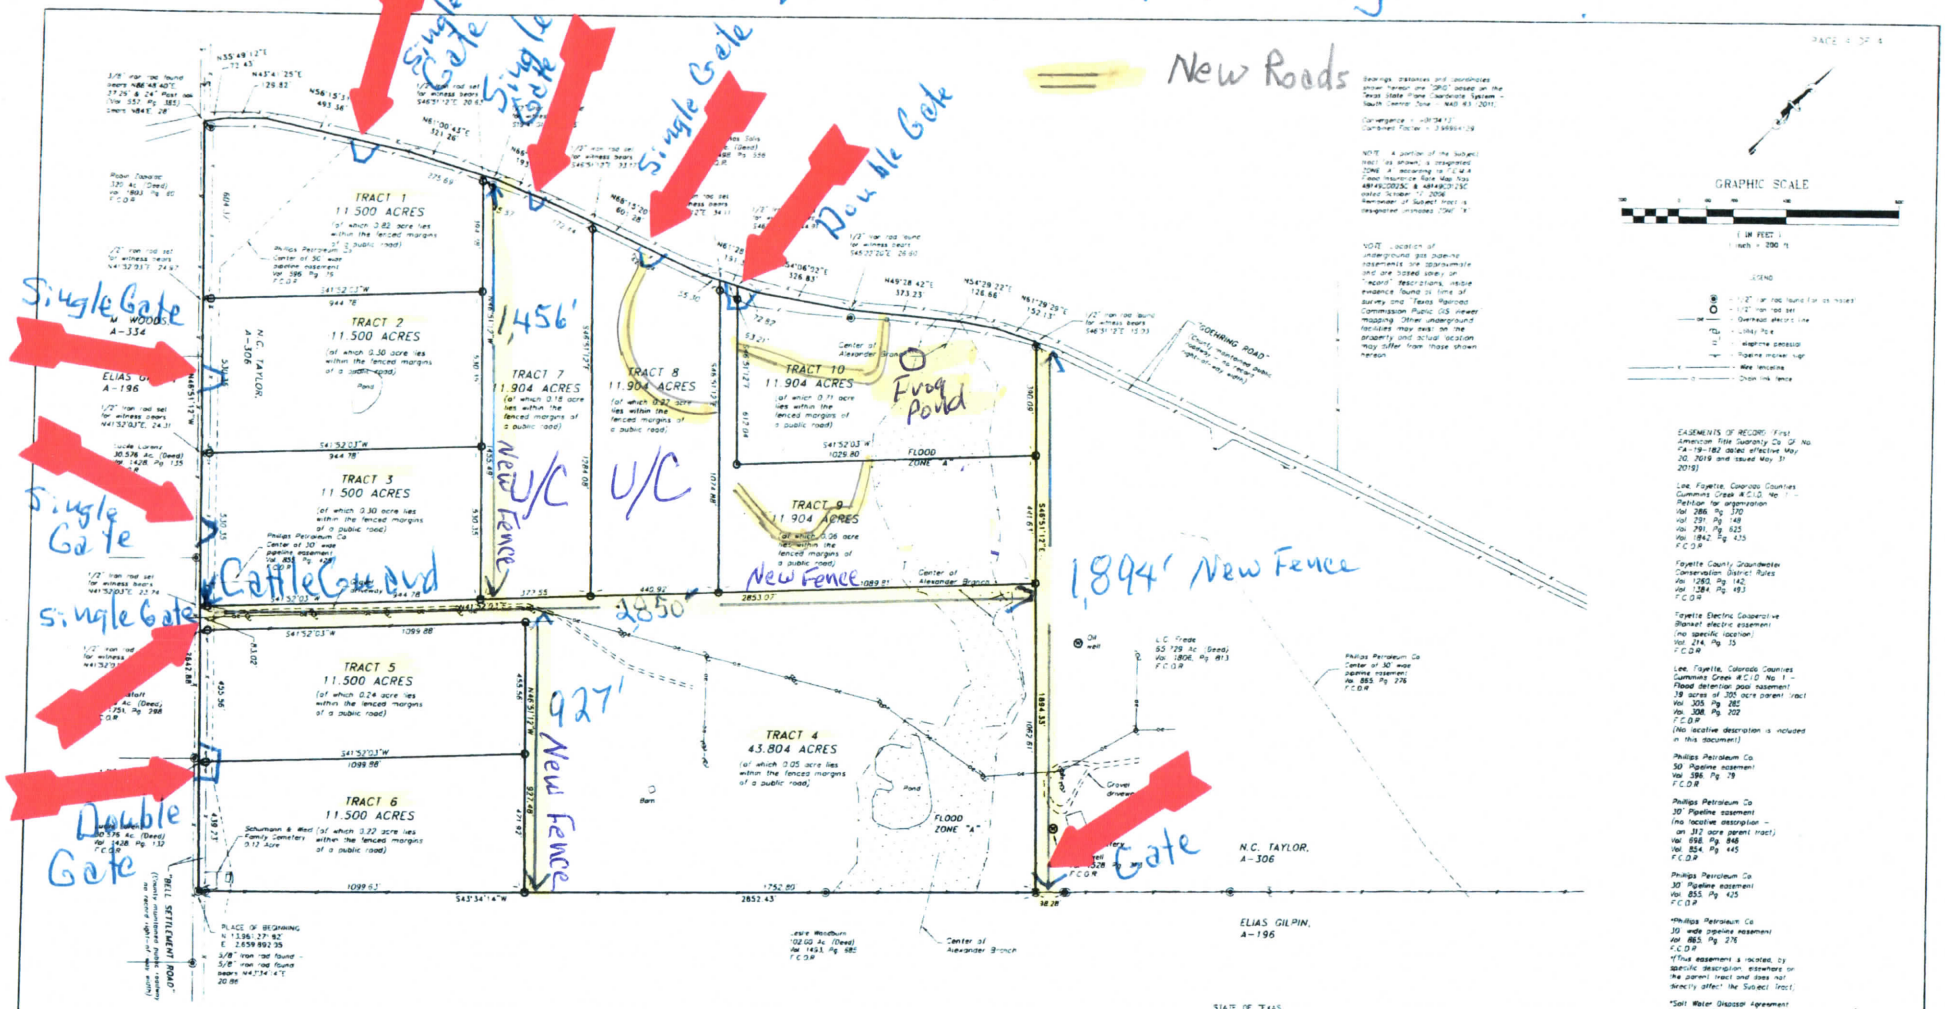

PLAT SHOWING THE SURVEY AND DIVISION OF A 148.919 ACRE TRACT SITUATED IN THE N.C. TAYLOR SURVEY, A-306, IN FAYETTE COUNTY, TEXAS, AND BEING THAT TRACT DESCRIBED AS 148.919 ACRES IN A DEED FROM CHARLES FREDE, ET AL, TO BELL SETTLEMENT LLC DATED JUNE 13, 2019 AND RECORDED IN VOLUME 1902, PAGE 435 OF THE OFFICIAL RECORDS OF FAYETTE COUNTY

STATE OF TEXAS
COUNTY OF FAYETTE

Kevin Von Minden, a Registered Professional Land Surveyor, do hereby [illegible] that this survey was made on the ground, that this plat correctly [illegible] the facts found at the time of the survey, and that this professional [illegible] conforms to the current Texas Society of Professional Surveyors [illegible] Specifications for a Category 1A Condition II Land Title Survey.

Kevin Von Minden, R.P.L.S.
Registration No. 4438
BETCO ENGINEERING, INC.
Firm No. 0001700
La Grange, Texas
979-968-6474
June 21, 2019

STATE OF TEXAS
REGISTERED
KEVIN VON MINDEN
4438
PROFESSIONAL
LAND SURVEYOR